Appendix II

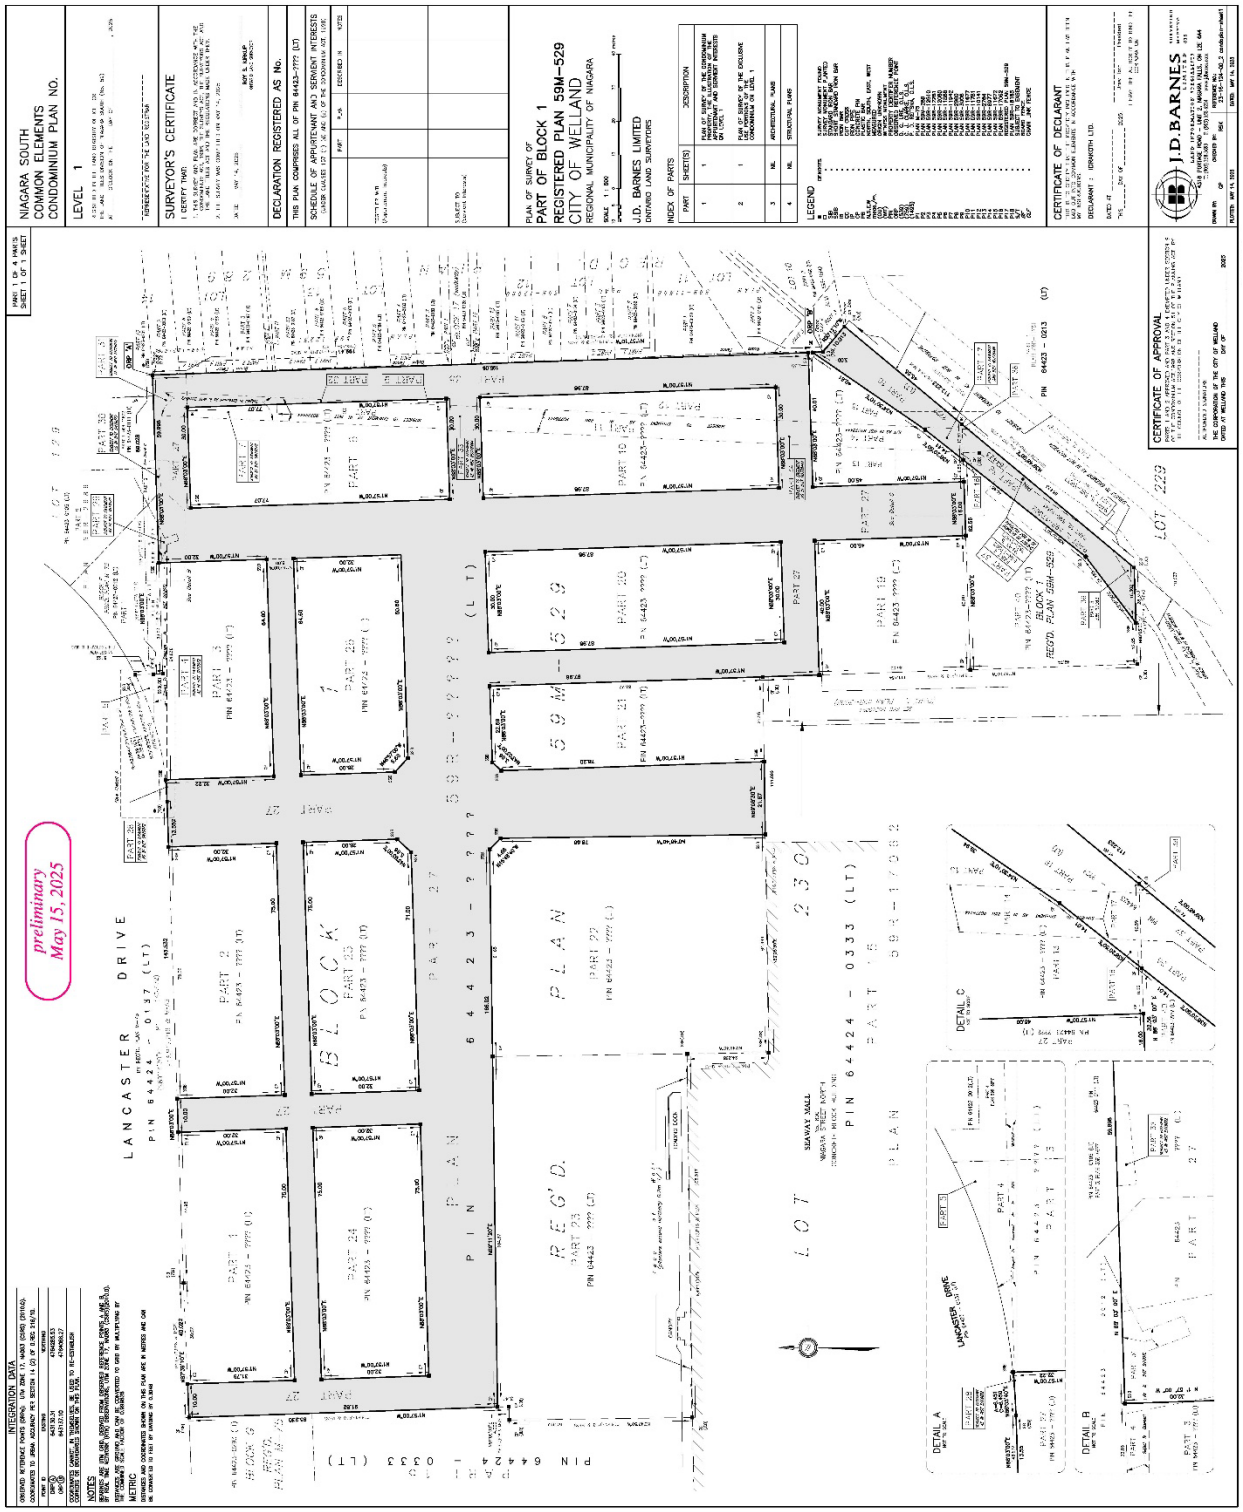
NIAGARA SOUTH
COMMON ELEMENTS
CONDOMINIUM PLAN NO.
LEVEL 1
SURVEYOR'S CERTIFICATE
DECLARATION REGISTERED AS No.
PLAN OF SURVEY OF
PART OF BLOCK 1
REGISTERED PLAN 59M-529
CITY OF WELLAND
REGIONAL MUNICIPALITY OF NIAGARA
J.D. BARNES LIMITED
ONTARIO LAND SURVEYORS
INDEX OF PARTS
LEGEND
CERTIFICATE OF DECLARANT
CERTIFICATE OF APPROVAL
preliminary
May 15, 2025
LANCASTER DRIVE
BLOCK
PLAN
REG'D.
LOT 229
LOT 230
SEAWAY MALL
DETAIL A
DETAIL B
DETAIL C